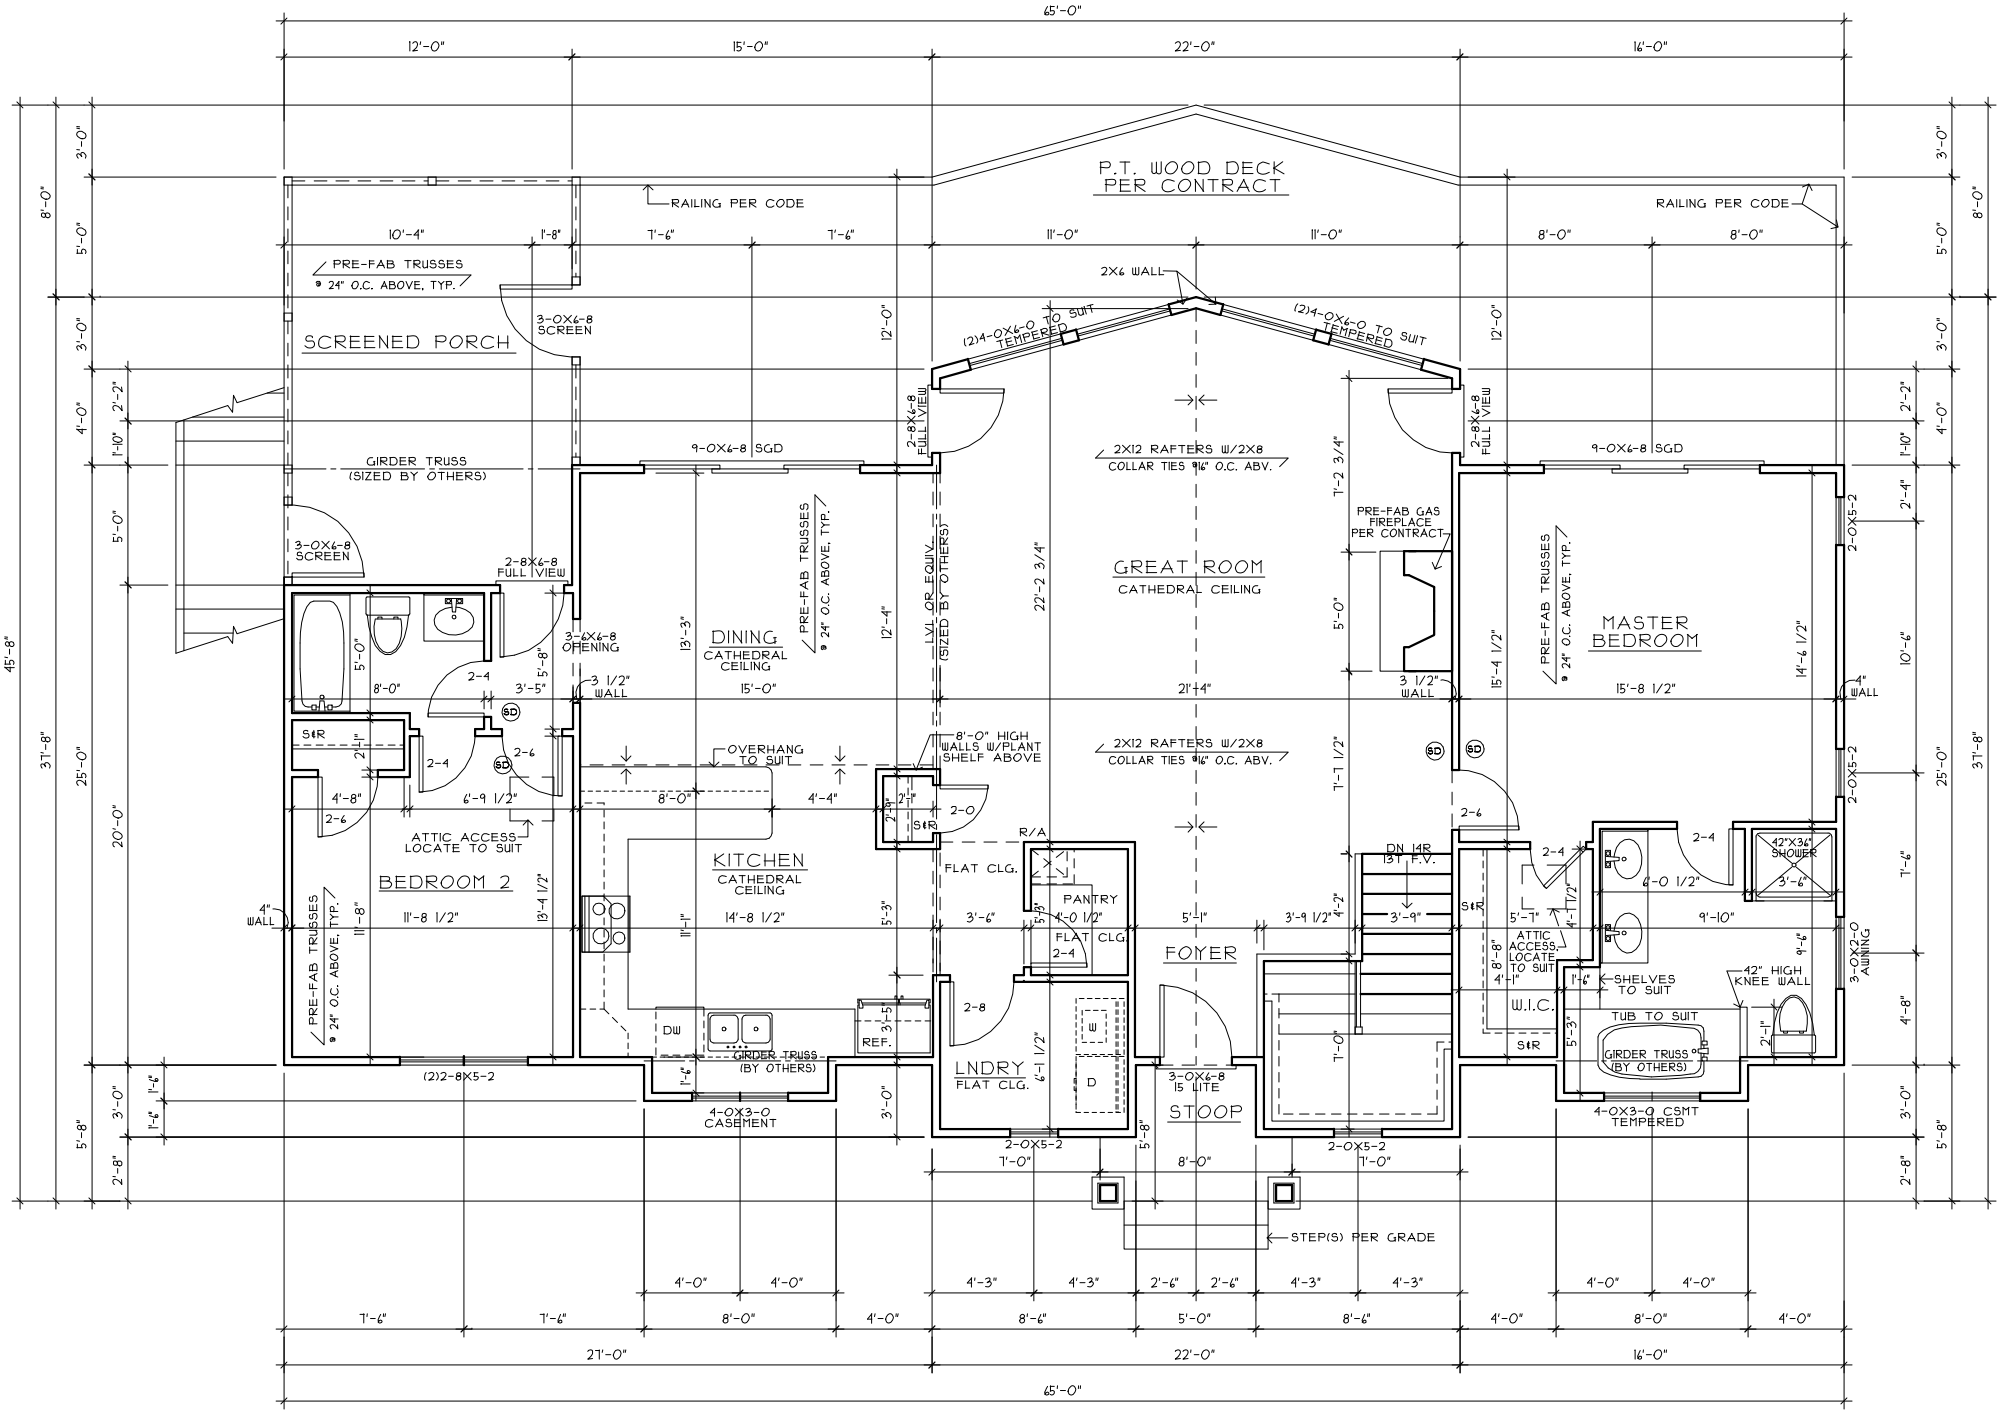

BEDROOM WINDOWS MUST MEET MINIMUM EGRESS CODE REQUIREMENTS. VERIFY WITH SUPPLIER OR MANUFACTURER PRIOR TO ORDERING.

FLOOR PLAN

SCALE: 1/4"=1'-0"

BUILDER/CONTRACTOR TO FIELD CHECK & VERIFY ALL DIMENSIONS.