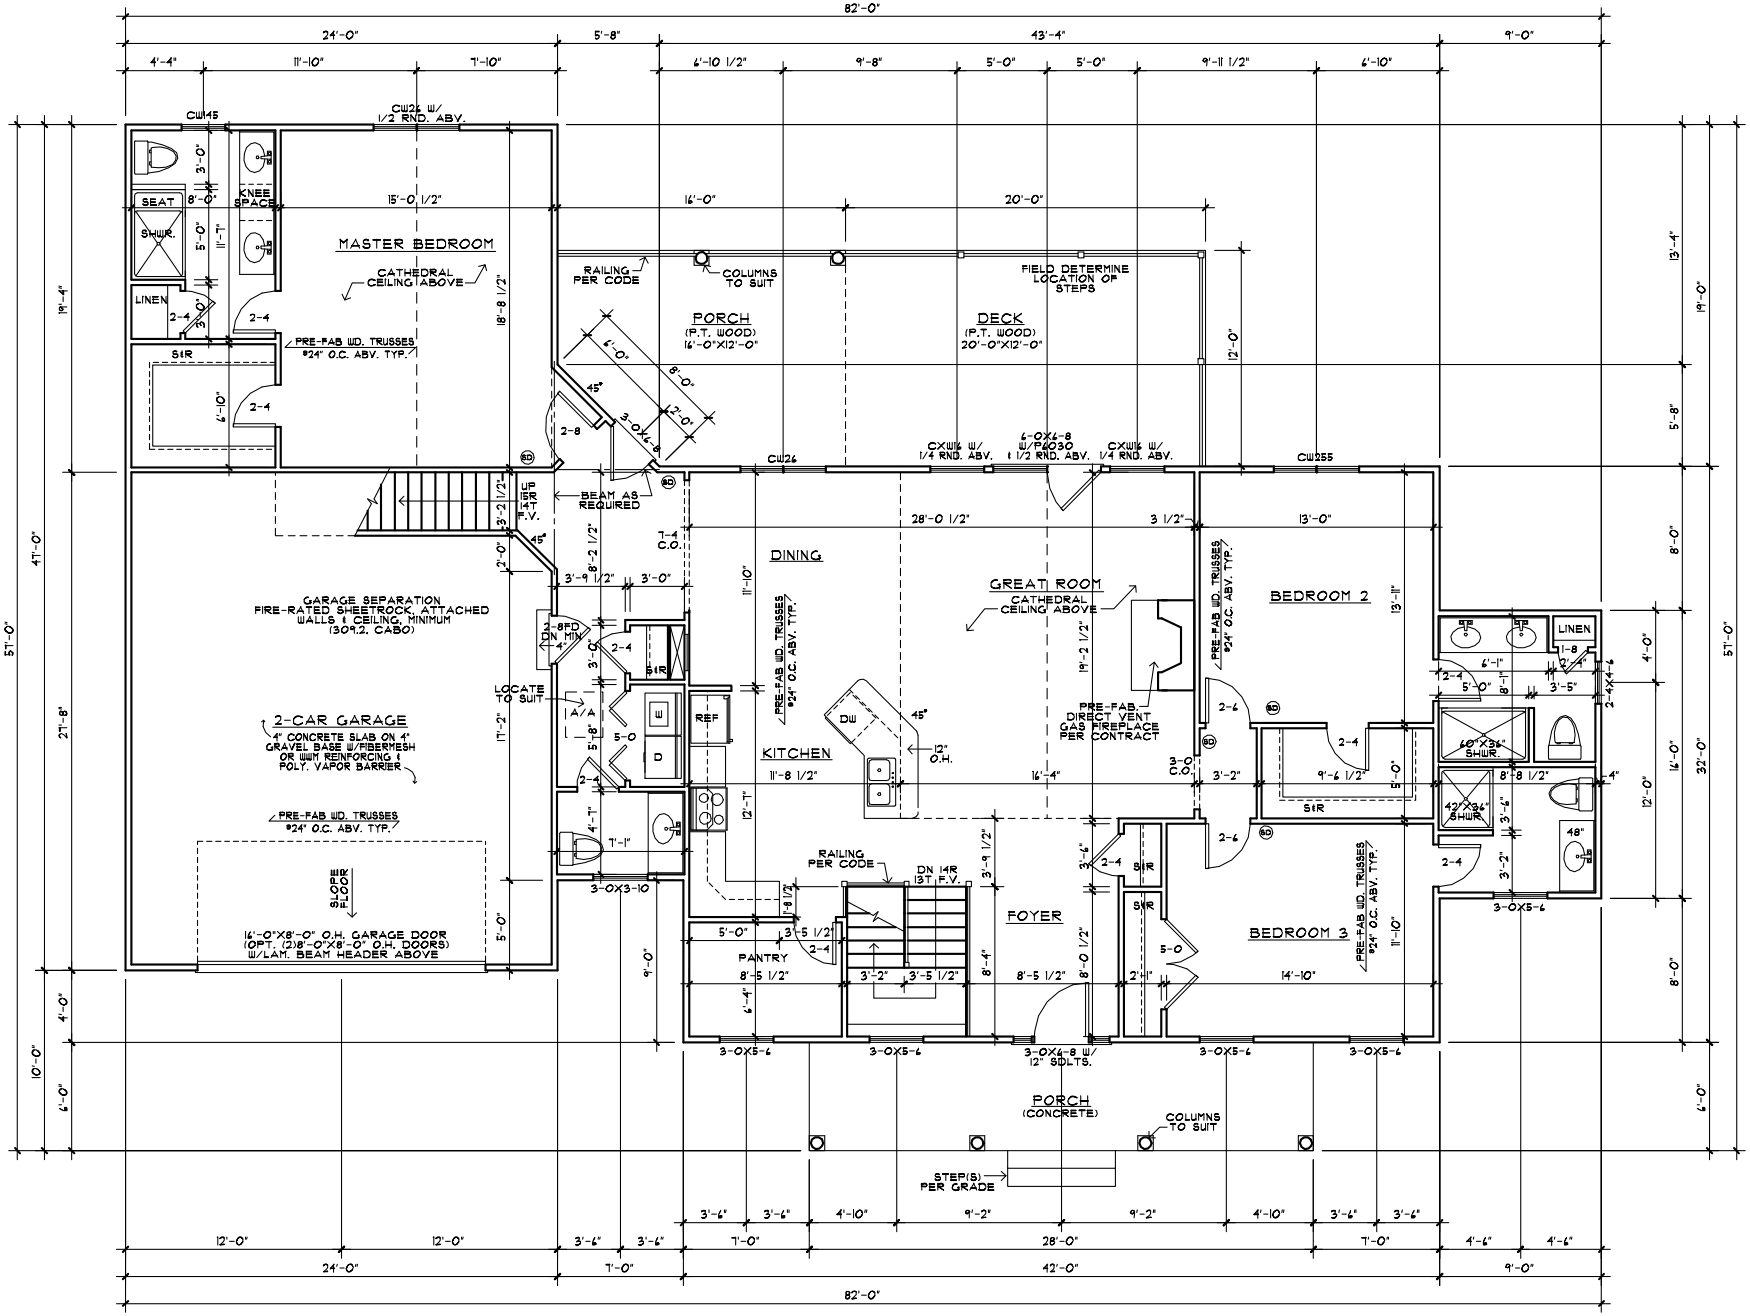

FIRST FLOOR PLAN

—1/4"=1'-0"—

BUILDER/CONTRACTOR TO FIELD CHECK & VERIFY ALL DIMENSIONS.