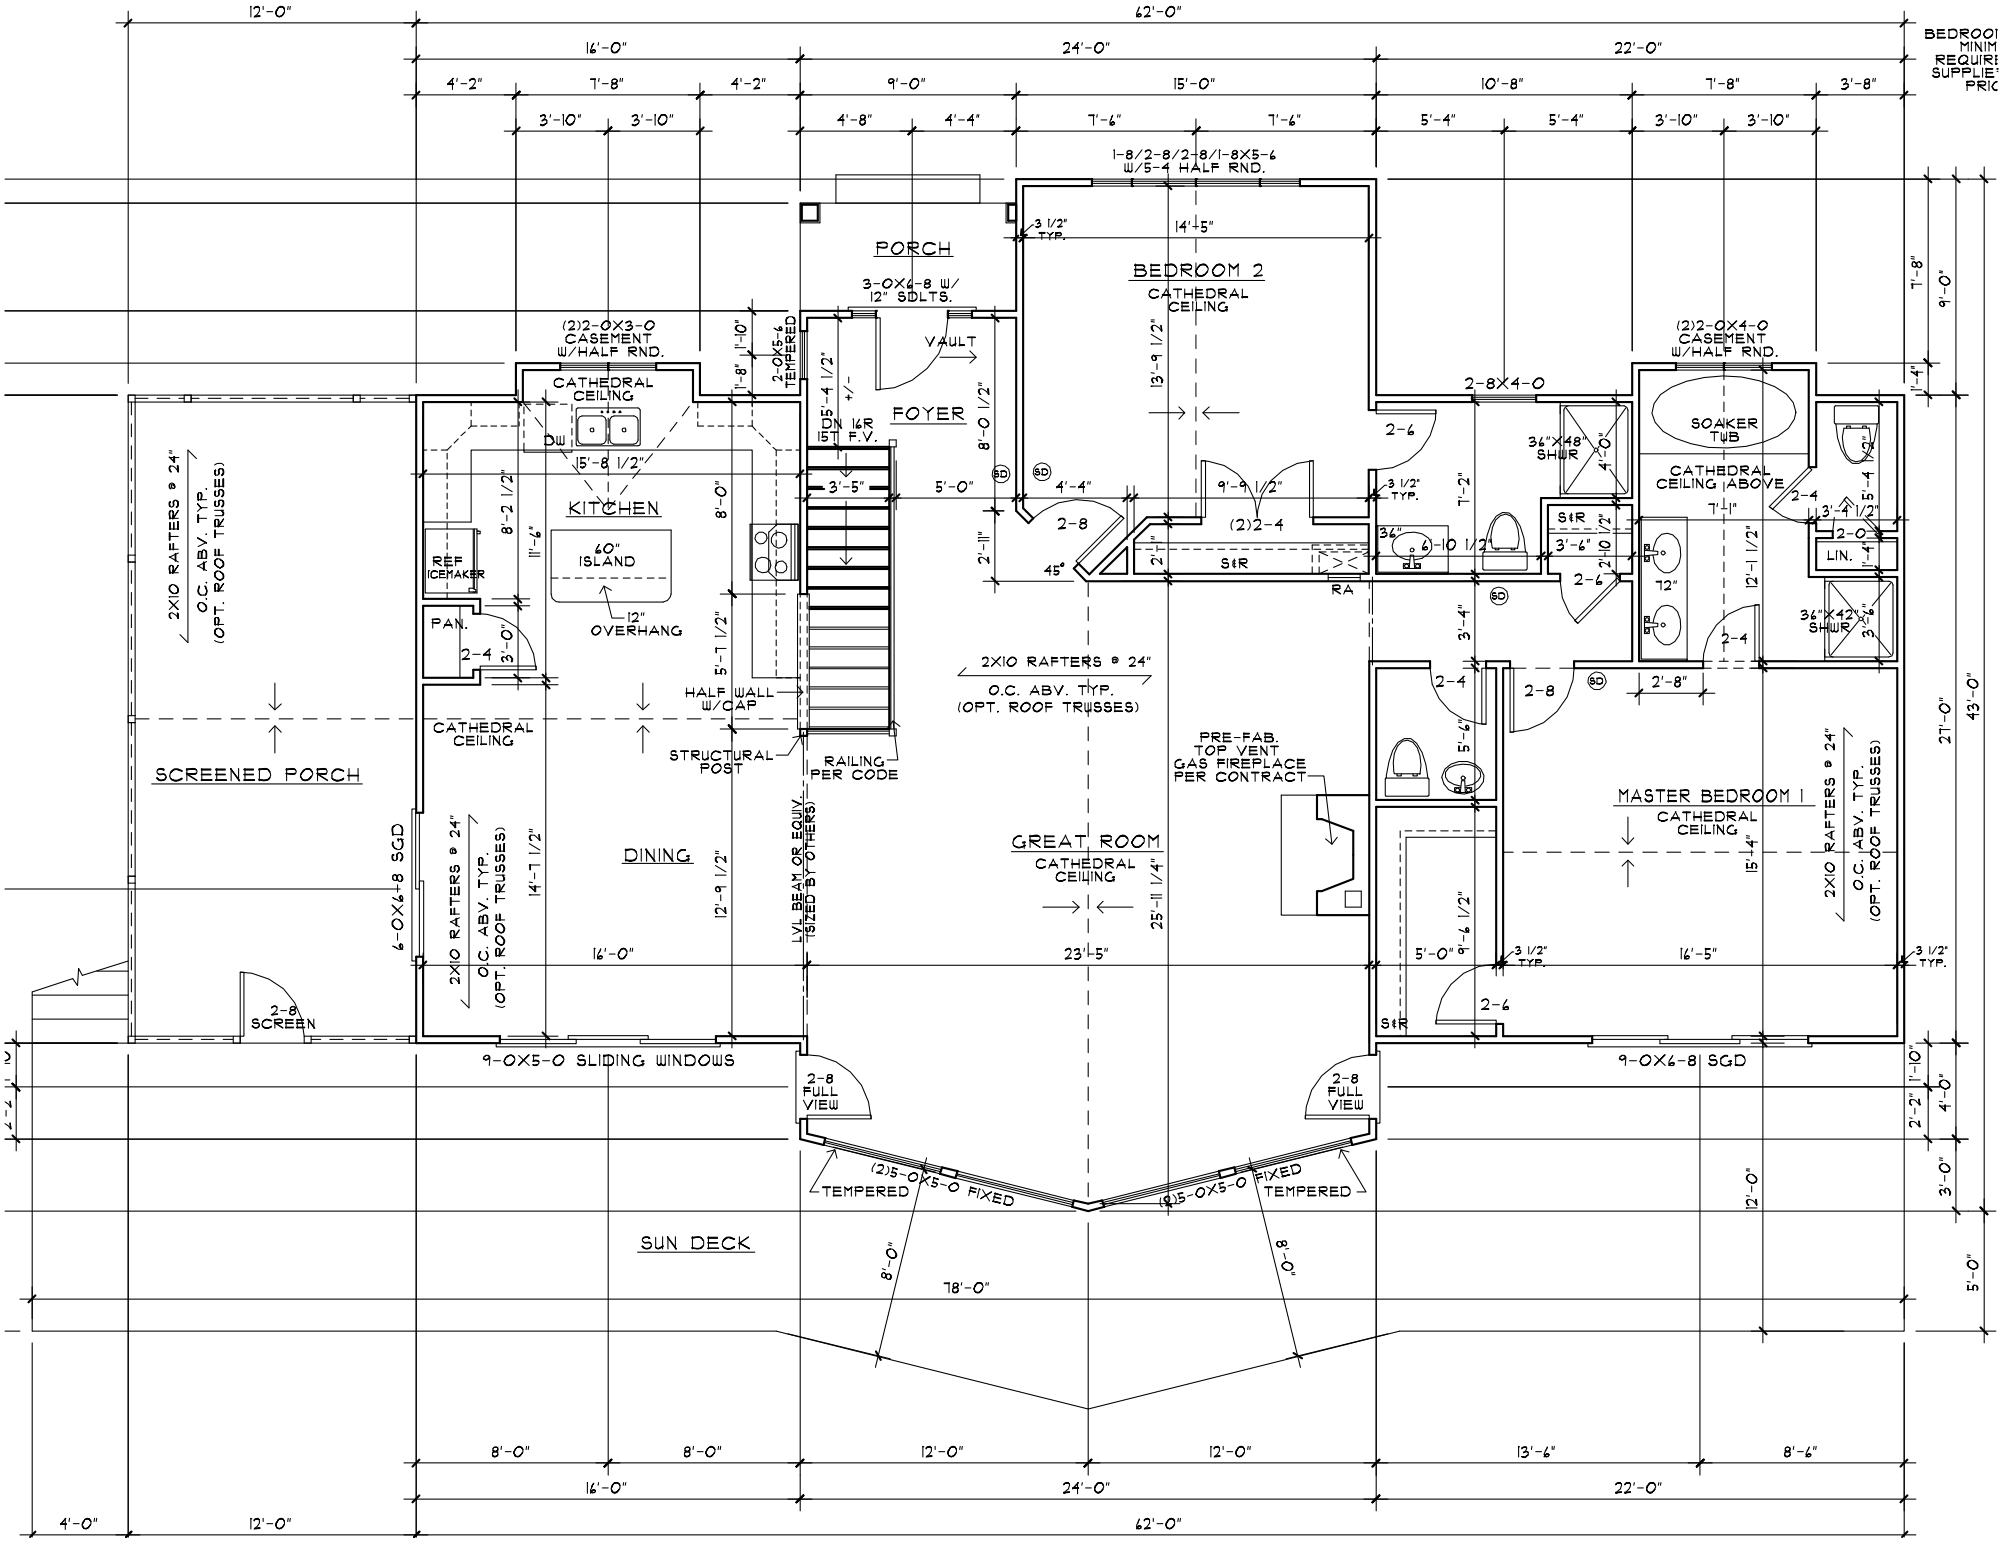
BEDROOM 2
CATHEDRAL CEILING
PORCH
3-0X4-8 W/ 12" SDLTS.
1-8/2-8/2-8/1-8X5-6 W/5-4 HALF RND.
FOYER
VAULT
DN 16R 15T F.V.
(2)2-0X3-0 CASEMENT W/HALF RND.
(2)2-0X4-0 CASEMENT W/HALF RND.
2-0X5-4 TEMPERED
KITCHEN
CATHEDRAL CEILING
DW
REF ICEMAKER
60" ISLAND
12" OVERHANG
PAN.
HALF WALL W/CAP
STRUCTURAL POST
RAILING PER CODE
2X10 RAFTERS @ 24" O.C. ABV. TYP. (OPT. ROOF TRUSSES)
SCREENED PORCH
2-8 SCREEN
6-0X6-8 SGD
DINING
LVL BEAM OR EQUIV. (SIZED BY OTHERS)
GREAT ROOM
CATHEDRAL CEILING
PRE-FAB. TOP VENT GAS FIREPLACE PER CONTRACT
2-8X4-0
SOAKER TUB
CATHEDRAL CEILING ABOVE
36"X48" SHWR
36"X42" SHWR
LIN.
72"
STR
RA
MASTER BEDROOM 1
CATHEDRAL CEILING
9-0X5-0 SLIDING WINDOWS
9-0X6-8 SGD
2-8 FULL VIEW
(2)5-0X5-0 FIXED
TEMPERED
SUN DECK
78'-0"
62'-0"
24'-0"
16'-0"
22'-0"
12'-0"
4'-0"
43'-0"
27'-0"